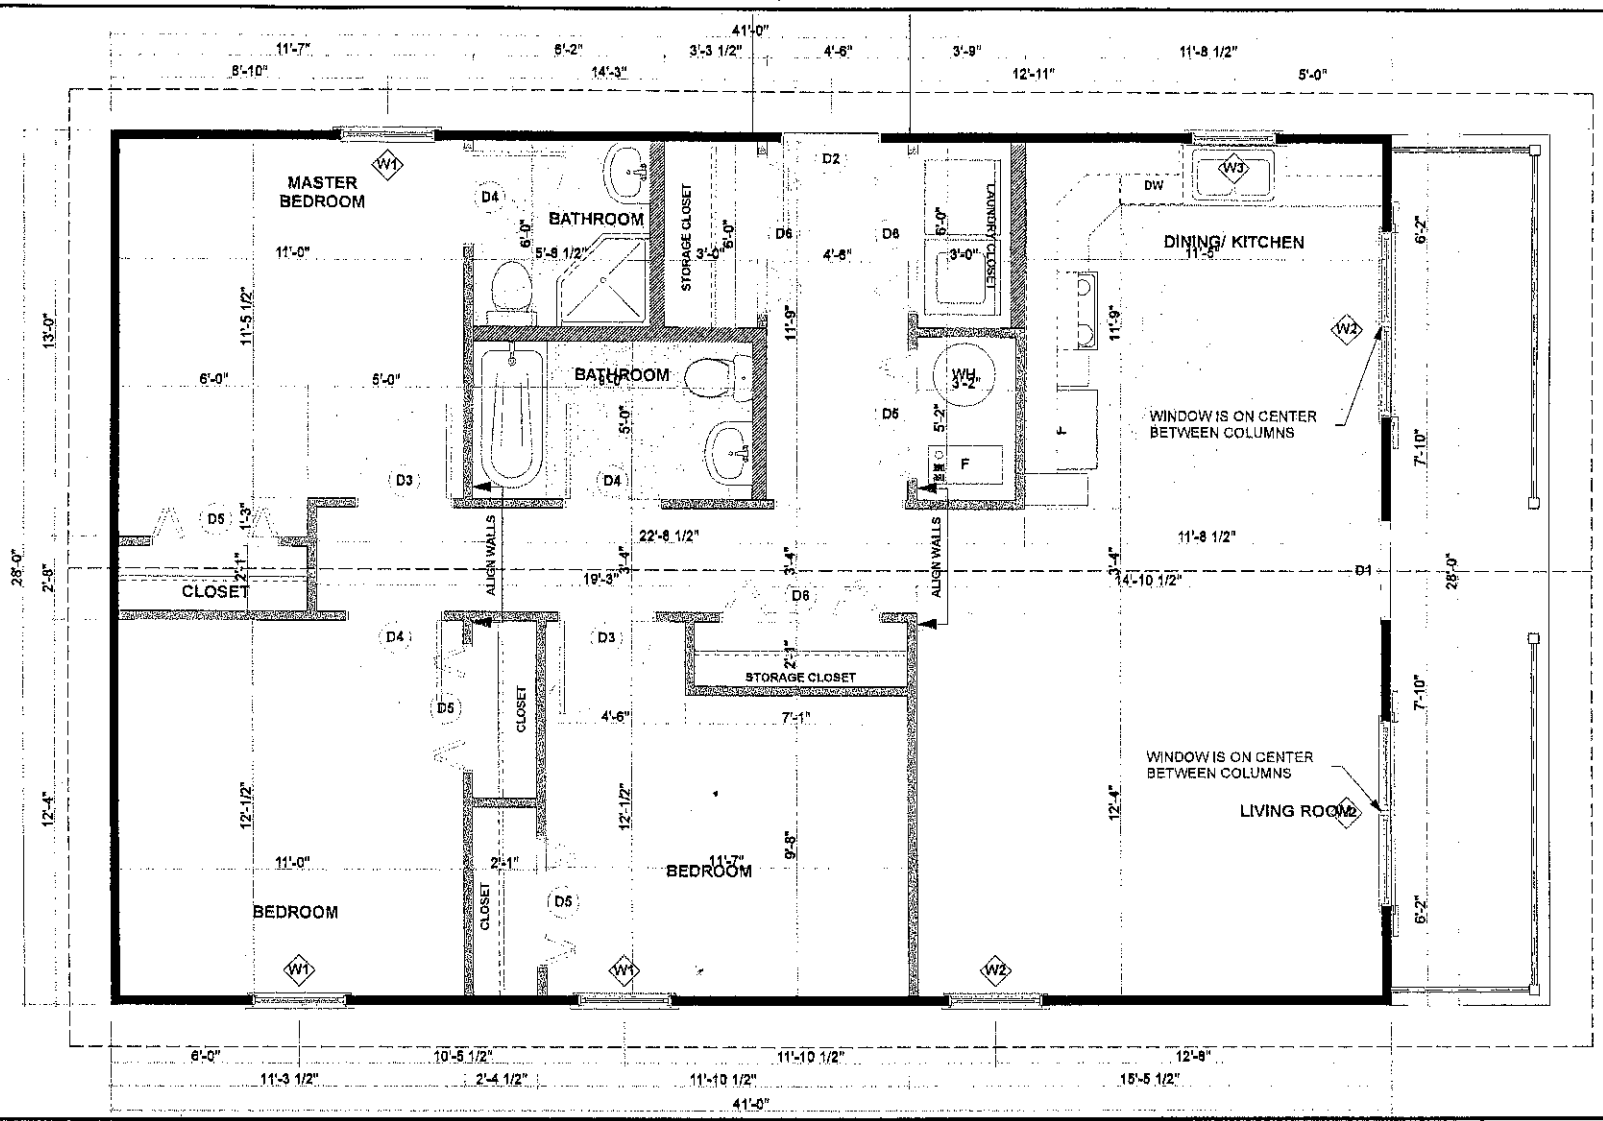


environmental initiative

# D3S-11T

3-Bedroom Detached House

# Dimension Floor Plan

Scale: 1/4" = 1'-0"

Habitat for Humanity™

Copyright 2005.
Habitat for Humanity International, Inc.
All rights reserved.

Revisions:

Page No.: A - 2